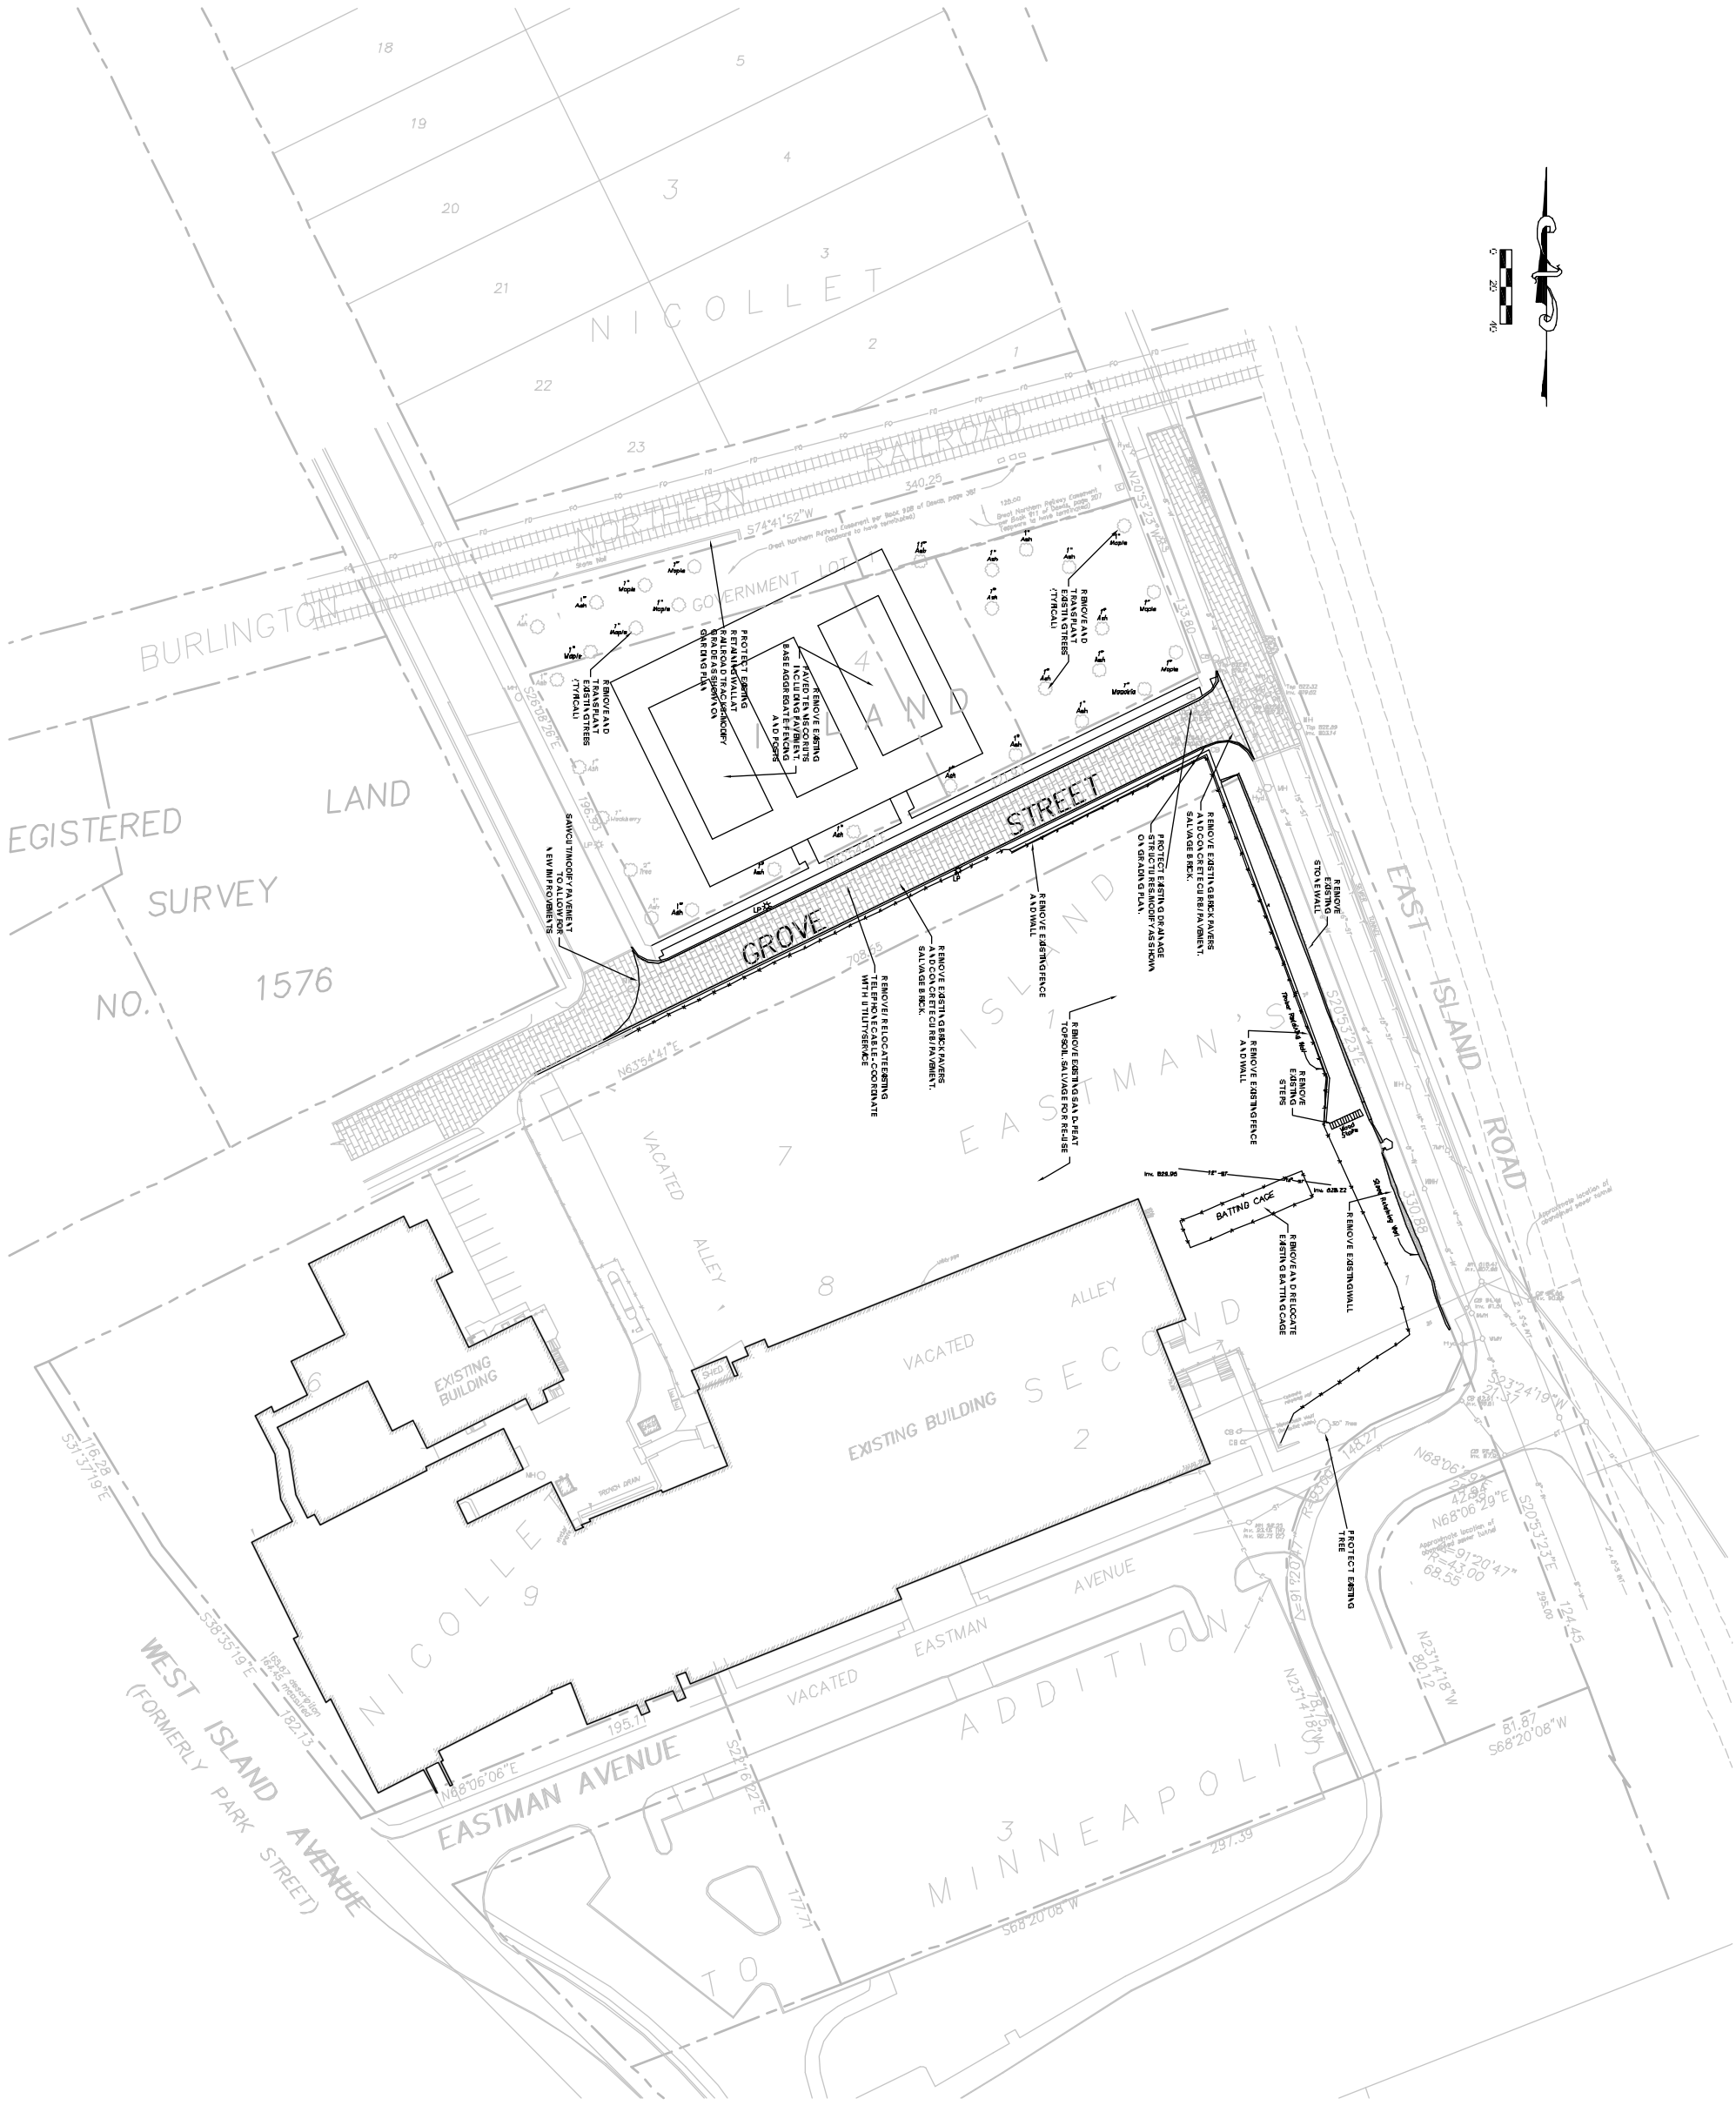

EXHIBIT 'B'

Sheet 2 of 4

RECREATIONAL FACILITY
DELASALLE HIGH SCHOOL
NICOLLET ISLAND

MINNEAPOLIS, MINNESOTA

ANDERSON - JOHNSON ASSOCIATES, INC.

LANDSCAPE ARCHITECTURE • SITE PLANNING • CIVIL ENGINEERING
7575 COLUMN LAKE ROAD • SUITE 209 • MINNEAPOLIS, MN 55427
FAX (763) 544-0551 PH (763) 541-7226

I hereby certify that this plan was prepared by me or under my direct supervision and that I am a duly licensed Professional Engineer under the laws of the State of Minnesota.

DANIEL L. JOHNSON
Reg. No. 17279 Date 10/04/05

EXHIBIT 'B'

REMOVALS PLAN

Project No. 05073
Date 10/04/05
Drawn By
Ck. By
Revisions