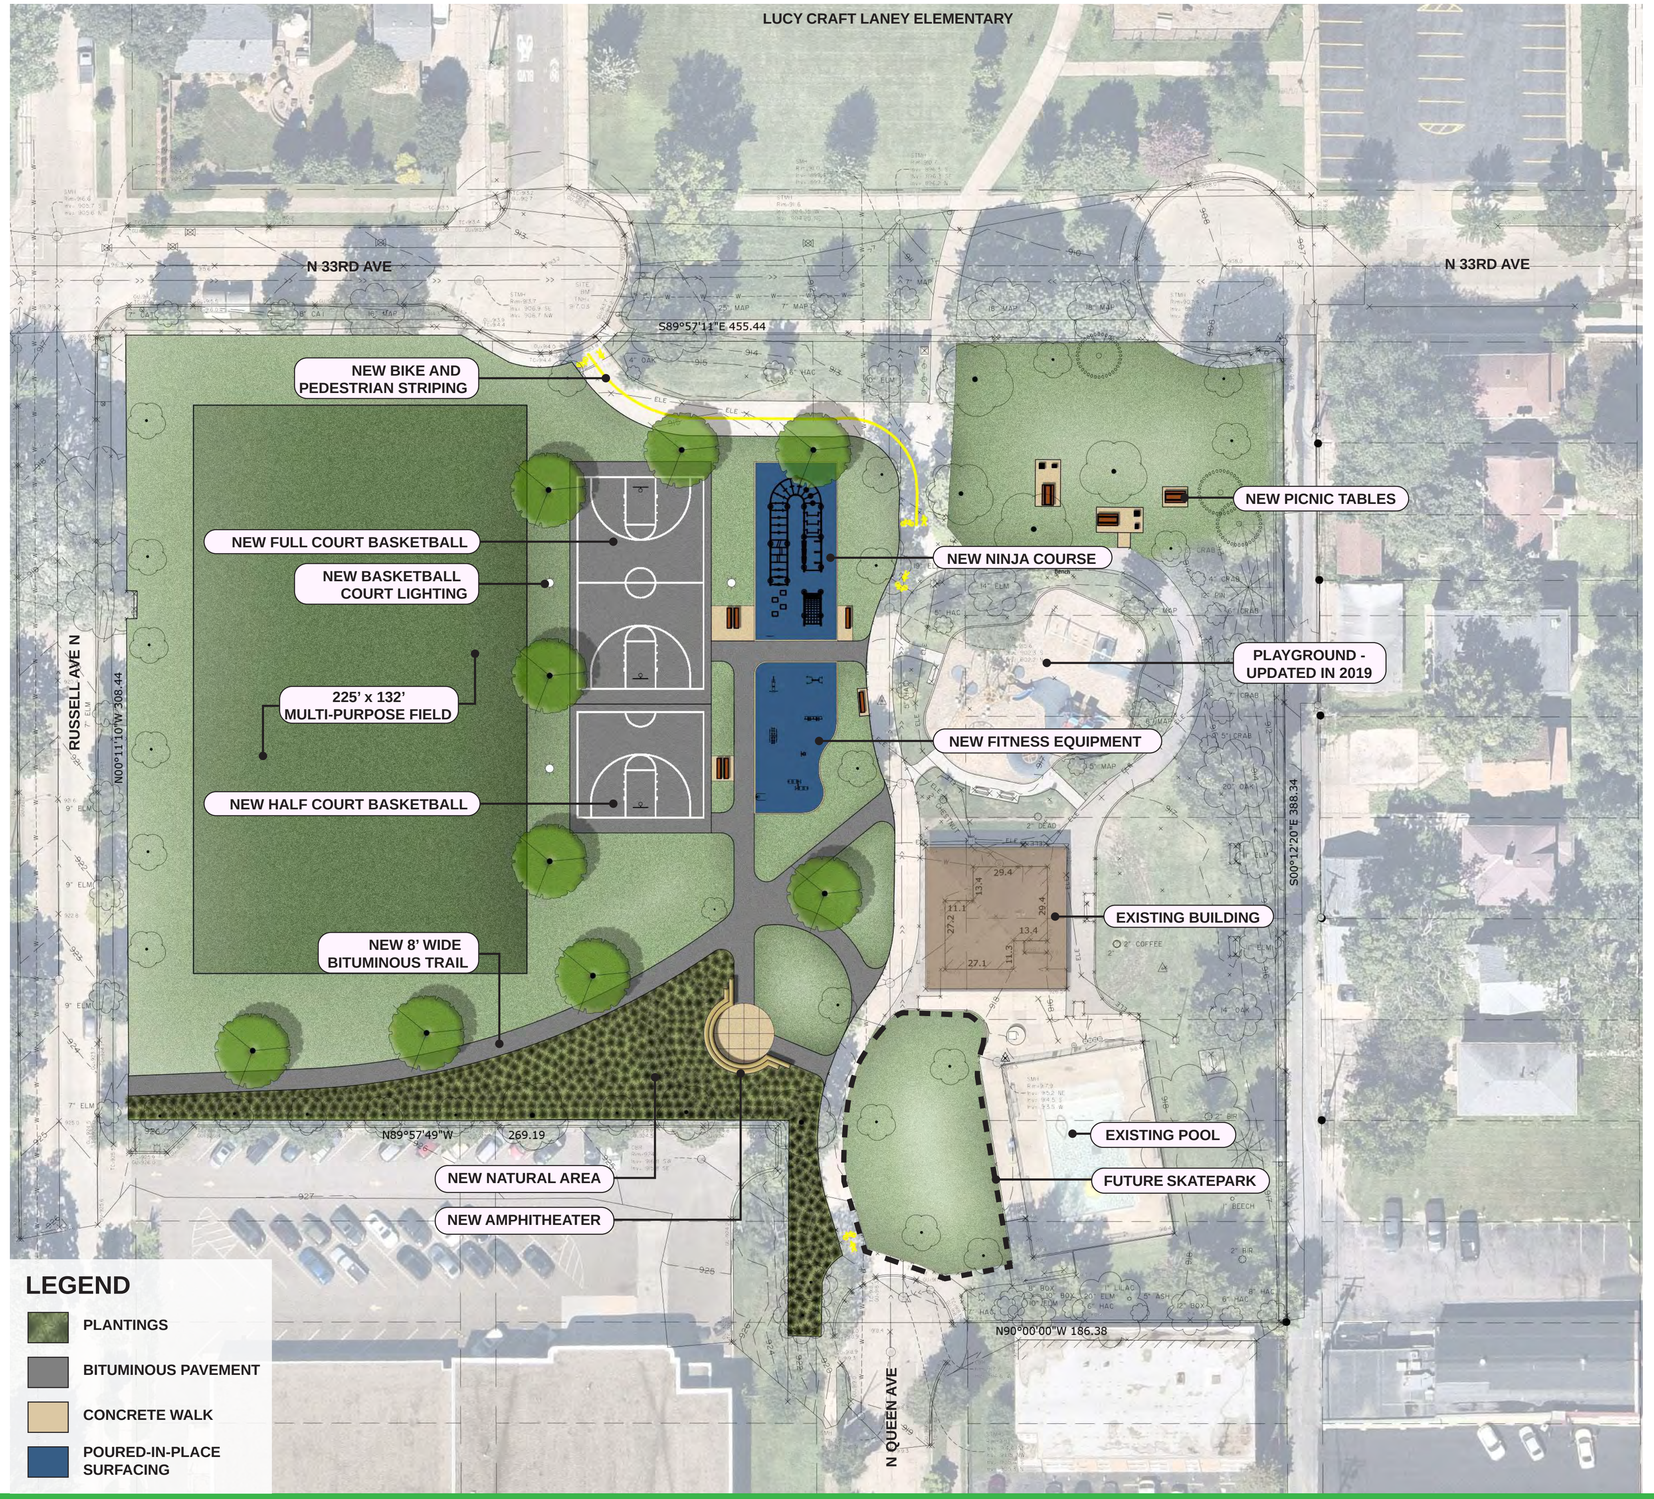

NINJA COURSE

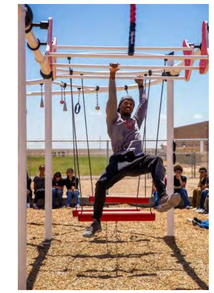
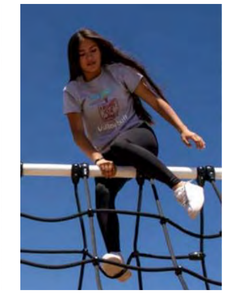

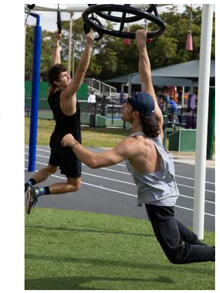

NATURAL AREAS

AMPHITHEATER

FITNESS EQUIPMENT

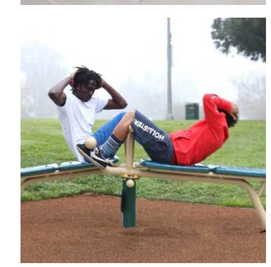

0 15 30 60
SCALE IN FEET

Cleveland Park Phase II Improvement Project

DRAFT

Revised Concept Plan - Option One

January 2025

Minneapolis Park & Recreation Board

TKDA

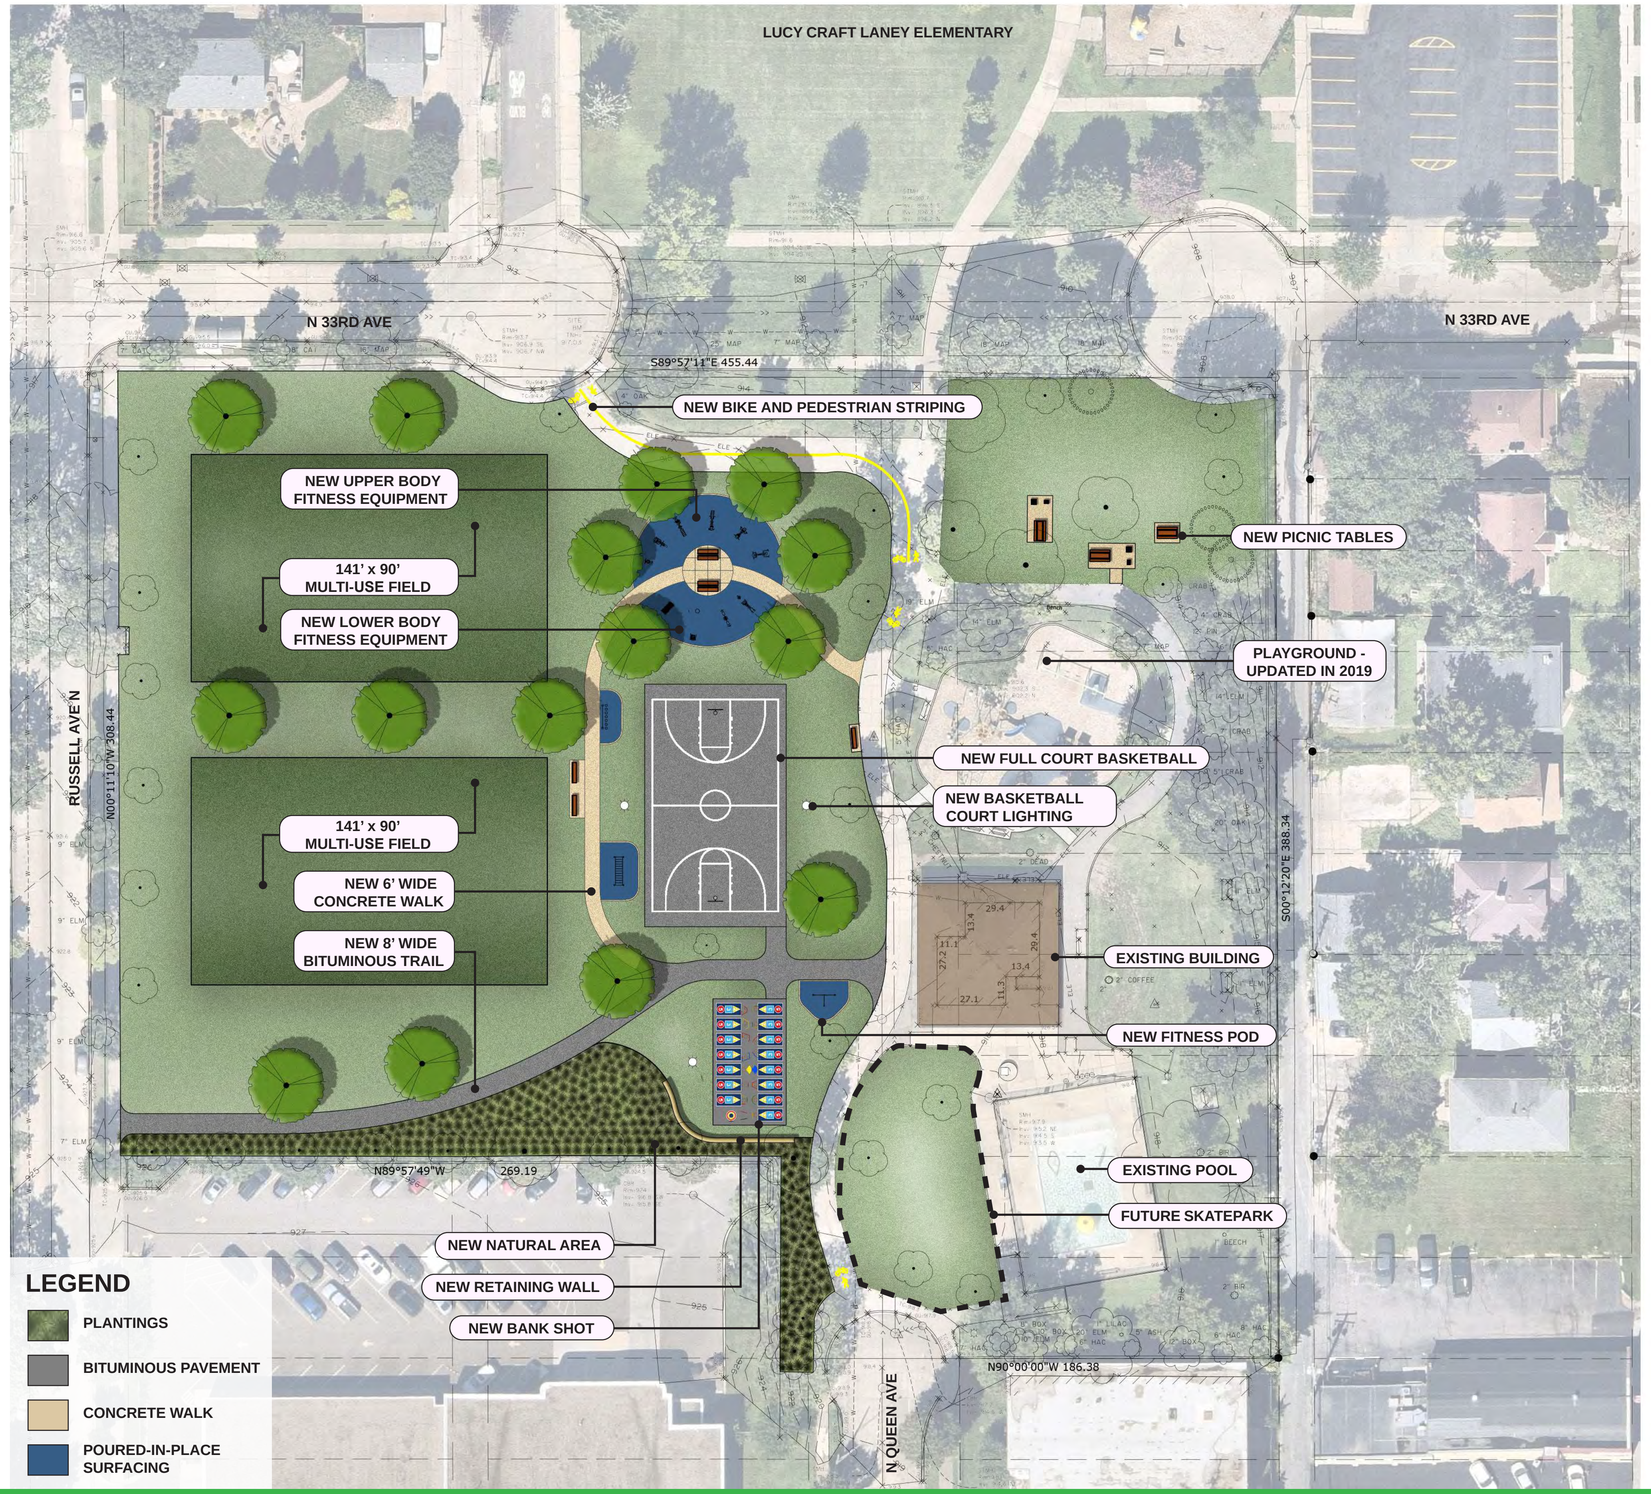

UPPER BODY FITNESS EQUIPMENT

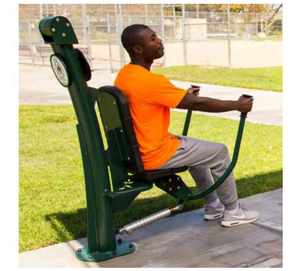

LOWER BODY FITNESS EQUIPMENT

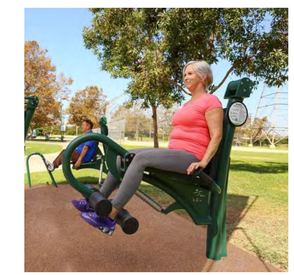

BANK SHOT

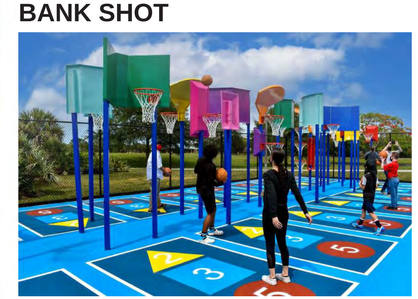

NATURAL AREAS

0 15 30 60
SCALE IN FEET

Cleveland Park Phase II Improvement Project

DRAFT

Revised Concept Plan - Option Two
January 2025

Minneapolis Park & Recreation Board

TKDA