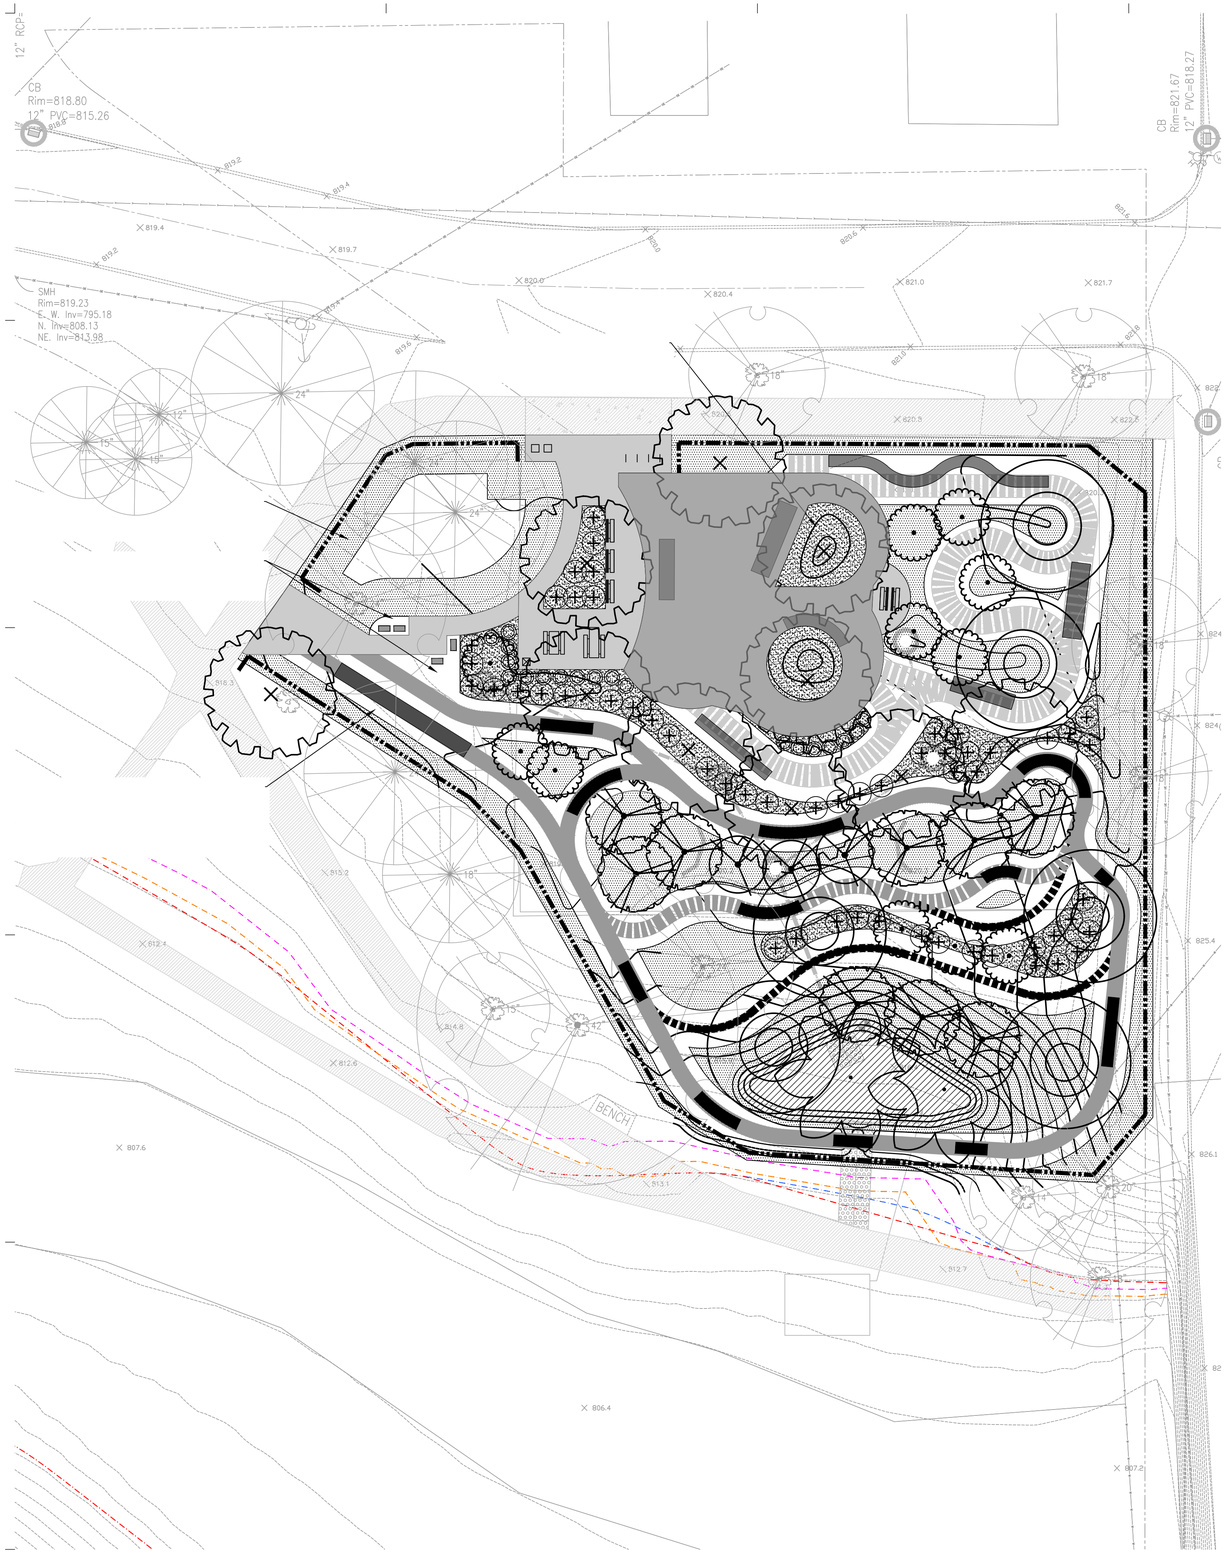

(CLEAR FOR CITY OF MINNEAPOLIS ELECTRONIC APPROVAL STAMP)

PROPOSED TREES AND SHRUBS - VOLUNTEER INSTALLED

Autumn Brilliance Serviceberry
Amelanchier x grandiflora 'Autumn Brillance'

Imperial Honeylocust
Gleditsia trianthos var. inermis 'Impcole'

Kentucky True North
Gymnocladus dioicus 'UMNSynergy'

Dwarf Bush Honeysuckle

Gro-Low Fragrant Sumac
Rhus aromatica 'Gro-Low'

CONTRACTOR-INSTALLED EROSION CONTROL BLANKET, LAWN, PLUGS, MULCH, AND FENCING

Basin Plug Mix + Erosion Control Blanket: 1,340 SF

Fescue Lawn + Erosion Control Blanket: 12,530 SF

Mulch Bed: ~2,665 SF, 3" DEEP

Split Rail Fence: ~710 LF

SEE CIVIL SET FOR: SURVEY, REMOVALS, GRADING, UTILITIES,

Concrete (Civil Set)

Seating Stones Set Level in Aggregate (Civil Set)

PEAK

Relocated Bike Skills Features: 8

PLACEHOLDER, Bike Skills Features, Built or Prefab: 13

CONTRACTOR OR OWNER DIRECT PURCHASE AND INSTALL SITE FURNISHINGS

B L-04 — Bike Hoops: 4

C L-04 — Bike Fix-it Station/Bike Pump: 1-Combined Feature (Add Alternative)

D L-04 — Benches: 5

E L-04 — Picnic Tables: 1-ADA, 1-6' Standard

Trash / Recycling Receptacles: 2 (Supplied by Owner)

NOTES

1. Contractor is responsible for locating utilities prior to digging.
2. Damaged items or property not identified for removal shall be repaired or replaced at the Contractor's expense; no extra compensation will be allowed for repair or replacement.
3. See Civil Set for all survey, removals, utility, grading, erosion control including temporary seed, site preparation requirements - including base soil preparation, and asphalt and concrete plaza and walk details.
4. Contractor shall protect existing trees to remain during and after construction as noted on the plans.
5. Contractor to verify all quantities for proposed landscape material. If a conflict exists, the plan drawings shall govern.
6. All plant material shall conform to MNDOT standards for 3861 PLANT STOCK.
7. All landscape materials shall be installed to current industry standards and state requirements.
8. Owner shall supply adequate water for establishment and maintenance of plant stock.
9. Pruning for plant health and replacement of dead plant material shall be done at the time of planting and after the warranty period.

GRAPHIC SCALE
5 10 20 40
HORIZONTAL - 1"=20'

Minneapolis
Park & Recreation Board

PROJECT

ISSUE

REVISION
DATE

STUDIO GRO
PO BOX 16646
MINNEAPOLIS, MN 55416
612.642.1382
SARAH@STUDIOGRO.COM
WWW.STUDIOGRO.COM

Élan DESIGN LAB
CIVIL ENGINEERING | LANDSCAPE ARCHITECTURE
310 4TH AVE SOUTH, SUITE 1006
MINNEAPOLIS, MN 55415
p 612.260.7980 | www.elanlab.com
f 612.260.7990

CERTIFICATION

I hereby certify that this plan, specification or report was prepared by me, or under my direct supervision and that i am a duly Licensed Professional Landscape Architect under the laws of the State of MINNESOTA.

Sarah Sutherland — DATE
REGISTRATION NO. 45553 — 12/22/2025

SHEET

LANDSCAPE PLAN

L01

PROJECT NO.
MPR25011