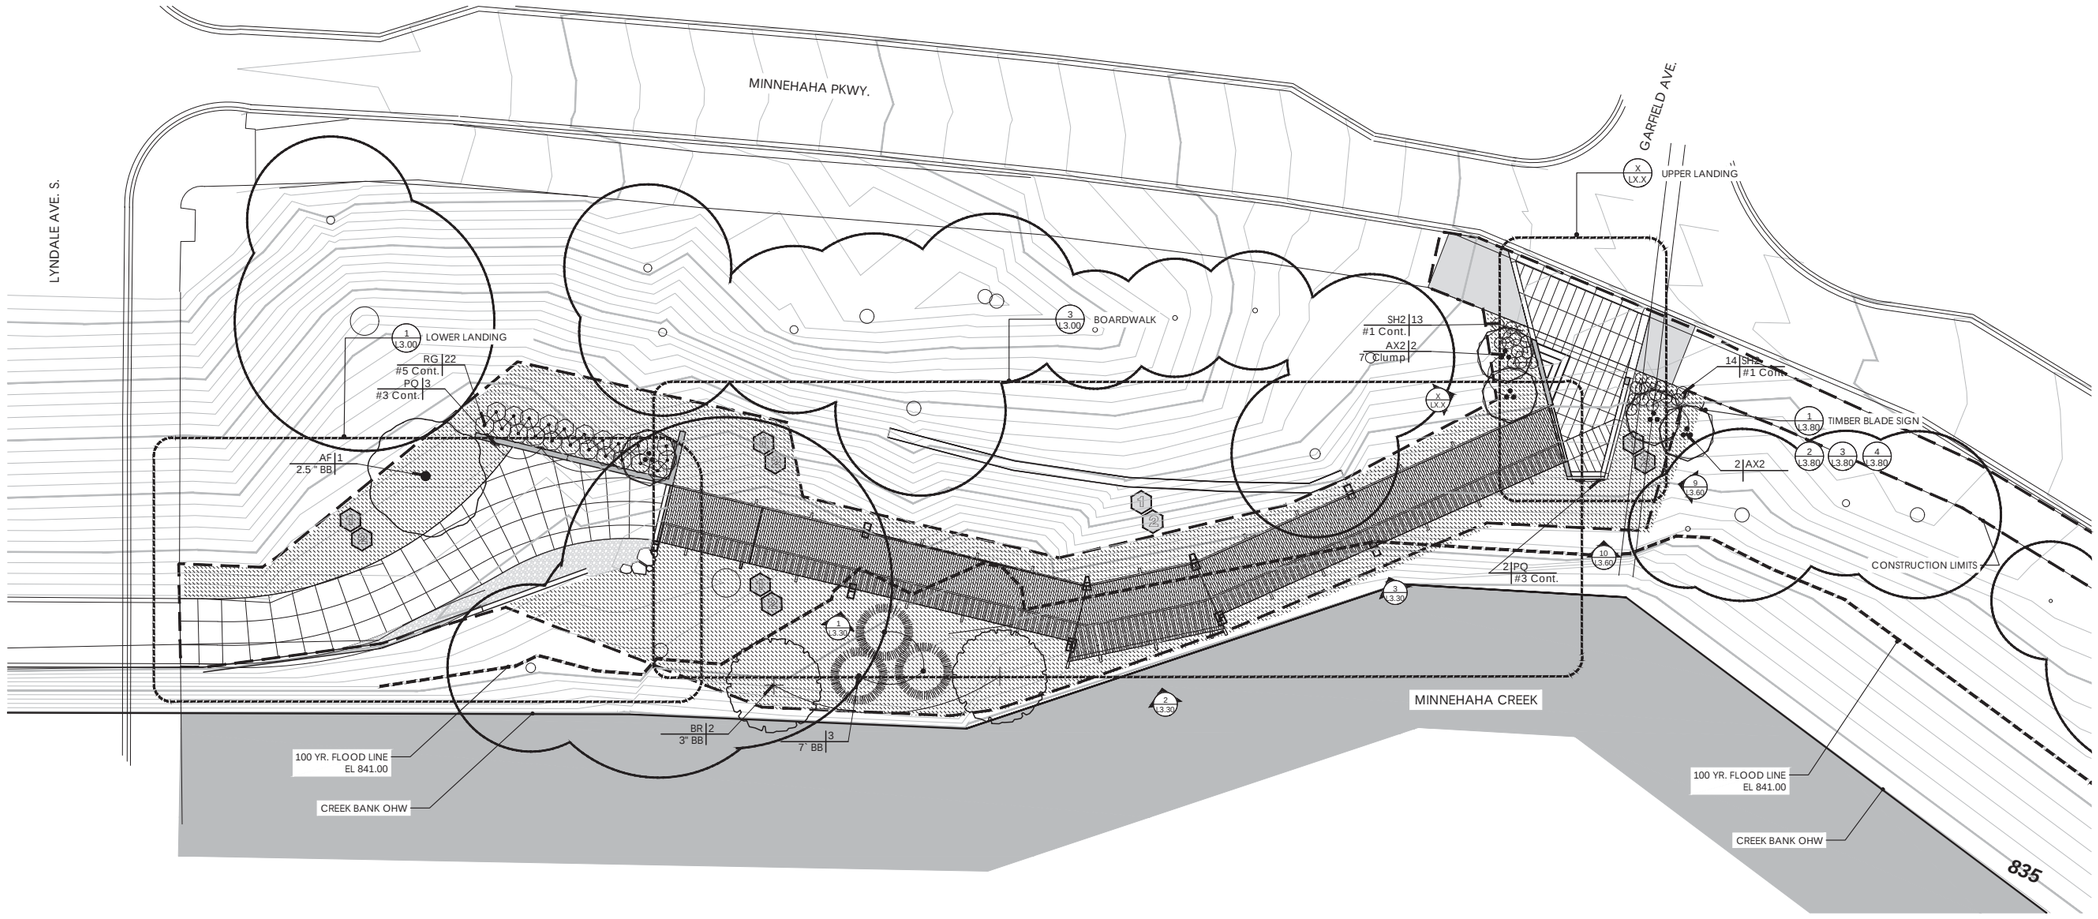

planting notes

PLANTINGS PER DETAILS 1-4, L2.0

1. CONFIRM ALL QUANTITIES, SHAPES AND LOCATIONS OF BEDS, AND ADJUST AS REQUIRED TO CONFORM TO THE SITE CONDITIONS. CONFIRM ANY ADJUSTMENTS WITH THE LANDSCAPE ARCHITECT.
2. LOCATE ALL UTILITIES. NOTIFY THE LANDSCAPE ARCHITECT OF ANY CONFLICTS WITH NEW CONSTRUCTION.
3. THE CONTRACTOR SHALL REMOVE FROM THE SITE ALL SOD/TURF WHICH HAS BEEN REMOVED FOR NEW PLANT BEDS. ANY PLANT STOCK NOT PLANTED ON DAY OF DELIVERY SHALL BE HEELED IN AND WATERED UNTIL INSTALLATION. PLANTS NOT MAINTAINED IN THIS MANNER WILL BE REJECTED.
4. THE PLAN TAKES PRECEDENCE OVER THE PLANT SCHEDULE IF DISCREPANCIES EXIST. ADVISE LANDSCAPE ARCHITECT OF ANY DISCREPANCIES.
5. THE CONTRACTOR SHALL AVOID DAMAGING EXISTING TREES. DO NOT STORE OR DRIVE HEAVY MATERIALS OVER TREE ROOTS. DO NOT DAMAGE TREE BARK OR BRANCHES.
6. THE CONTRACTOR SHALL KEEP PAVEMENTS, FIXTURES AND BUILDINGS CLEAN AND UNSTAINED. ANY DAMAGE TO EXISTING FACILITIES SHALL BE REPAIRED AT THE CONTRACTOR'S EXPENSE. THE PROJECT SITE SHALL BE KEPT CLEAR OF CONSTRUCTION WASTES AND DEBRIS.
7. THE LANDSCAPE CONTRACTOR SHALL BE RESPONSIBLE FOR PLANTING SOIL QUANTITIES TO COMPLETE THE WORK SHOWN ON THE PLAN. MULCH, PLANTING SOIL AND OTHER MISCELLANEOUS PLANTING COMPONENTS SHALL BE CONSIDERED INCIDENTAL TO THE RELATED PLAN. VERIFY ALL QUANTITIES.
8. CONTRACTOR IS RESPONSIBLE FOR WATERING AND ALL PLANT CARE UNTIL FINAL ACCEPTANCE BY THE OWNER.
9. PLANT MATERIAL SHALL BE PROTECTED AND MAINTAINED UNTIL THE INSTALLATION OF PLANTINGS IS COMPLETE. INSPECTION HAS BEEN MADE AND PLANTING IS ACCEPTED EXCLUSIVE OF THE GUARANTEE
10. MAINTENANCE SHALL INCLUDE WATERING, WEEDING, MULCHING, REMOVAL OF DEAD MATERIAL PRIOR TO GROWING SEASON, RE-SETTING PLANTS AND PROPER GRADE, AND KEEPING PLANTS IN A PLUMB POSITION. AFTER ACCEPTANCE, THE OWNER SHALL ASSUME MAINTENANCE RESPONSIBILITIES. HOWEVER, THE CONTRACTOR SHALL CONTINUE TO BE RESPONSIBLE FOR KEEPING THE TREES PLUMB THROUGHOUT THE GUARANTEE PERIOD.
11. WATERING: MAINTAIN A WATERING SCHEDULE WHICH WILL THOROUGHLY WATER ALL PLANTS ONCE A WEEK AND SOD EVERY OTHER DAY UNTIL ACCEPTANCE BY THE OWNER. IN EXTREMELY HOT, DRY WEATHER, WATER MORE OFTEN AS REQUIRED BY INDICATIONS OF HEAT STRESS SUCH AS WILTING LEAVES. CHECK MOISTURE UNDER MULCH PRIOR TO WATERING TO DETERMINE NEED. CONTRACTOR SHALL MAKE THE NECESSARY ARRANGEMENTS FOR WATER.

seeding notes

RAPID STABILIZATION METHOD 3 (MnDOT SPEC 2575) WITH TYPE 21-111 SEED MIXTURE TO BE USED ON ALL DISTURBED AREAS THAT MUST BE TEMPORARILY STABILIZED IN ACCORDANCE WITH SWPPP RULES. PLEASE NOTE; AREA IS UNDER REQUIRED AREA FOR SWPPP.

OVERSEED WITH LOW GROW SEED MIXTURES (SEE SPECIFICATIONS FOR DETAILS)

ALL EROSION BLANKET SHALL CONSIST OF NATURAL NETTING CATEGORY 3.

PERMANENT SEED MIXTURE : REFER TO PLAN SCHEDULE
COVER CROP IF SEEDING IF FALL: MnDOT TYPE 21-111
COVER CROP IF SEEDING IN FALL: MnDOT TYPE 21-112

planting schedule

TREES	CODE	BOTANICAL NAME / COMMON NAME	CONT	QTY
	AF	Acer rubrum `Franksred` TM / Red Sunset Maple	2.5 " BB	1
	AX2	Amelanchier x grandiflora `Autumn Brilliance` / `Autumn Brilliance` Serviceberry HT 15` w 12`	7` Clump	5
	BR	Betula nigra / River Birch HT 40` W 30`	3" BB	2
	LL	Larix laricina / Tamarack	7` BB	3

SHRUBS	CODE	BOTANICAL NAME / COMMON NAME	SIZE	QTY
	PQ	Parthenocissus quinquefolia / Virgina Creeper	#3 Cont.	5
	RG	Rhus aromatica `Gro-Low` / Gro-Low Fragrant Sumac	#5 Cont.	22
	SH2	Sporobolus heterolepis / Prairie Dropseed	#1 Cont.	27

GROUND COVERS	CODE	BOTANICAL NAME / COMMON NAME	CONT	SPACING	QTY
	FL	MnDOT Type 36-711 Woodland Edge Central / w/ Cat 3 Erosion Blanket Overseed all areas with low grow fescue	seed		8,922 sf

scale: 1/16" = 1'-0"

0' 8' 16' 32'

1 site and planting plan

scale: 1/16" = 1'-0"

LANDSCAPE ARCHITECT:
aune fernandez landscape architects
755 prior avenue north : suite 103 : suite 200 : st. paul : MN : 55104
651.248.6155 or 651.341.3611

STRUCTURAL ENGINEER:
KLJ ENGINEERING
370 WABASHA ST N, SUITE 400
St. Paul, MN; 651-222-2176

client

Minneapolis Park and Recreation Board
2117 West River Road, Minneapolis, MN 55411

project

MINNEHAHA PARKWAY TRAIL & SITE IMPROVEMENTS: PHASE 2

MINNEHAHA PKWY & GARFIELD AVE
MINNEAPOLIS, MN 55419

AFLA NO: 15007

certification

I HEREBY CERTIFY that this plan, specification or report was prepared by me or under my direct supervision and that I am a duly Licensed Landscape Architect under the laws of the State of Minnesota.

SIGNATURE:

TYPED OR PRINTED NAME: JASON P. AUNE

DATE: 5-10-2018 REG. NO.: 42162

issue / revision

NO	DATE	ISSUE / REVISION
1	05.15.2018	ISSUE FOR BID

sheet title

SITE AND PLANTING PLAN

THIS SQUARE APPEARS 1/2" x 1/2" ON FULL SIZE SHEETS.

FILE: ...c\appdata\local\temp\AcPublish_5868\150007-L1-2SITE.dwg
DRAWN BY: AFLA
CHECKED BY: KR
PROJ. NO: 150007
DRAWING NO: L2.00

COPYRIGHT 2018 BY AF LLC. ALL RIGHTS RESERVED.