CITY OF MINNEAPOLIS NOTES

1. AN OBSTRUCTION PERMIT IS REQUIRED ANYTIME CONSTRUCTION WORK IS PERFORMED IN THE PUBLIC RIGHT-OF-WAY. CONTRACTOR TO CONTACT SCOTT KRAMER AT (612) 673-2383 REGARDING DETAILS OF SIDEWALK AND LANE CLOSURES. LOG ON TO HTTP://MINNEAPOLIS.MN.ROWAY.NET/ FOR A PERMIT.
2. PAVEMENT MARKINGS THAT EXIST PRIOR TO THE START OF THE PROJECT MUST BE RE-PLACED IN KIND. IF IT IS LATEX OR EPOXY PAINT THEN IT MUST GO BACK IN WITH THAT TYPE OF PAINT UNLESS OTHERWISE DIRECTED BY CITY OF MINNEAPOLIS TRAFFIC DIVISION. ALL COSTS ASSOCIATED WITH PAVEMENT MARKING REPLACEMENT SHALL BE BORNE BY THE CONTRACTOR AND/OR PROPERTY OWNER.
3. CONTRACTOR TO CONTACT SHANE MORTON AT (612) 673-5517 PRIOR TO CONSTRUCTION FOR THE REMOVAL OF ANY CITY OF MINNEAPOLIS RIGHT OF WAY SIGNS OR PAVEMENT MARKINGS THAT MAY BE IN THE WAY OF CONSTRUCTION.
4. ALL PROPOSED WORK IN THE PUBLIC RIGHT-OF-WAY SHALL COMPLY WITH THE CURRENT EDITION OF THE CITY OF MINNEAPOLIS STANDARD SUPPLEMENTAL SPECIFICATIONS FOR CONSTRUCTION AND MINNESOTA DEPARTMENT OF TRANSPORTATION STANDARD SPECIFICATIONS FOR CONSTRUCTION, CURRENT EDITION AND ITS ATTACHMENTS.

SITE PLAN NOTES

1. VERIFY ALL FIELD CONDITIONS AND UTILITY LOCATIONS PRIOR TO EXCAVATION/CONSTRUCTION. IF ANY DISCREPANCIES OR UNKNOWN UTILITIES ARE FOUND THAT IMPACT DESIGN OR IMPAIR CONSTRUCTION, THE ENGINEER AND OWNER SHOULD BE IMMEDIATELY NOTIFIED.
2. DIMENSIONS SHOWN ON THIS PLAN ARE TO FACE OF CURB AND EXTERIOR FACE OF BUILDING UNLESS NOTED OTHERWISE.
3. MEET AND MATCH EXISTING CONDITIONS. PROVIDE TRANSITION AS NECESSARY.
4. ALL CURBS TO HAVE 1/2" EXPANSION JOINTS AT A MAXIMUM OF 100'-0" AND CONTROL JOINTS AT A MAXIMUM OF 10'-0" UNLESS OTHERWISE SHOWN ON PLAN.
5. THE COST OF ALL CITY PERMITS AND INSPECTIONS SHALL BE BORNE BY THE CONTRACTOR.

LEGEND

- POURED IN PLACE RESILIENT SURFACE BY OTHERS, N.I.C.
- ENGINEERED WOOD FIBER MULCH PLAY SURFACING BY OTHERS, N.I.C.
- 4" CONCRETE SIDEWALK - SEE E3/C5.02
- 5" CONCRETE SIDEWALK - SEE E4/C5.02
- EXISTING CONCRETE
- NEW BITUMINOUS
- EXISTING BITUMINOUS
- AX BID ALT #X - SEE C0.11 FOR BID ALT DESCRIPTIONS
- ALT BID ALTERNATE
- CONCRETE JOINT SEE LANDSCAPE PLAN FOR DIMENSIONS

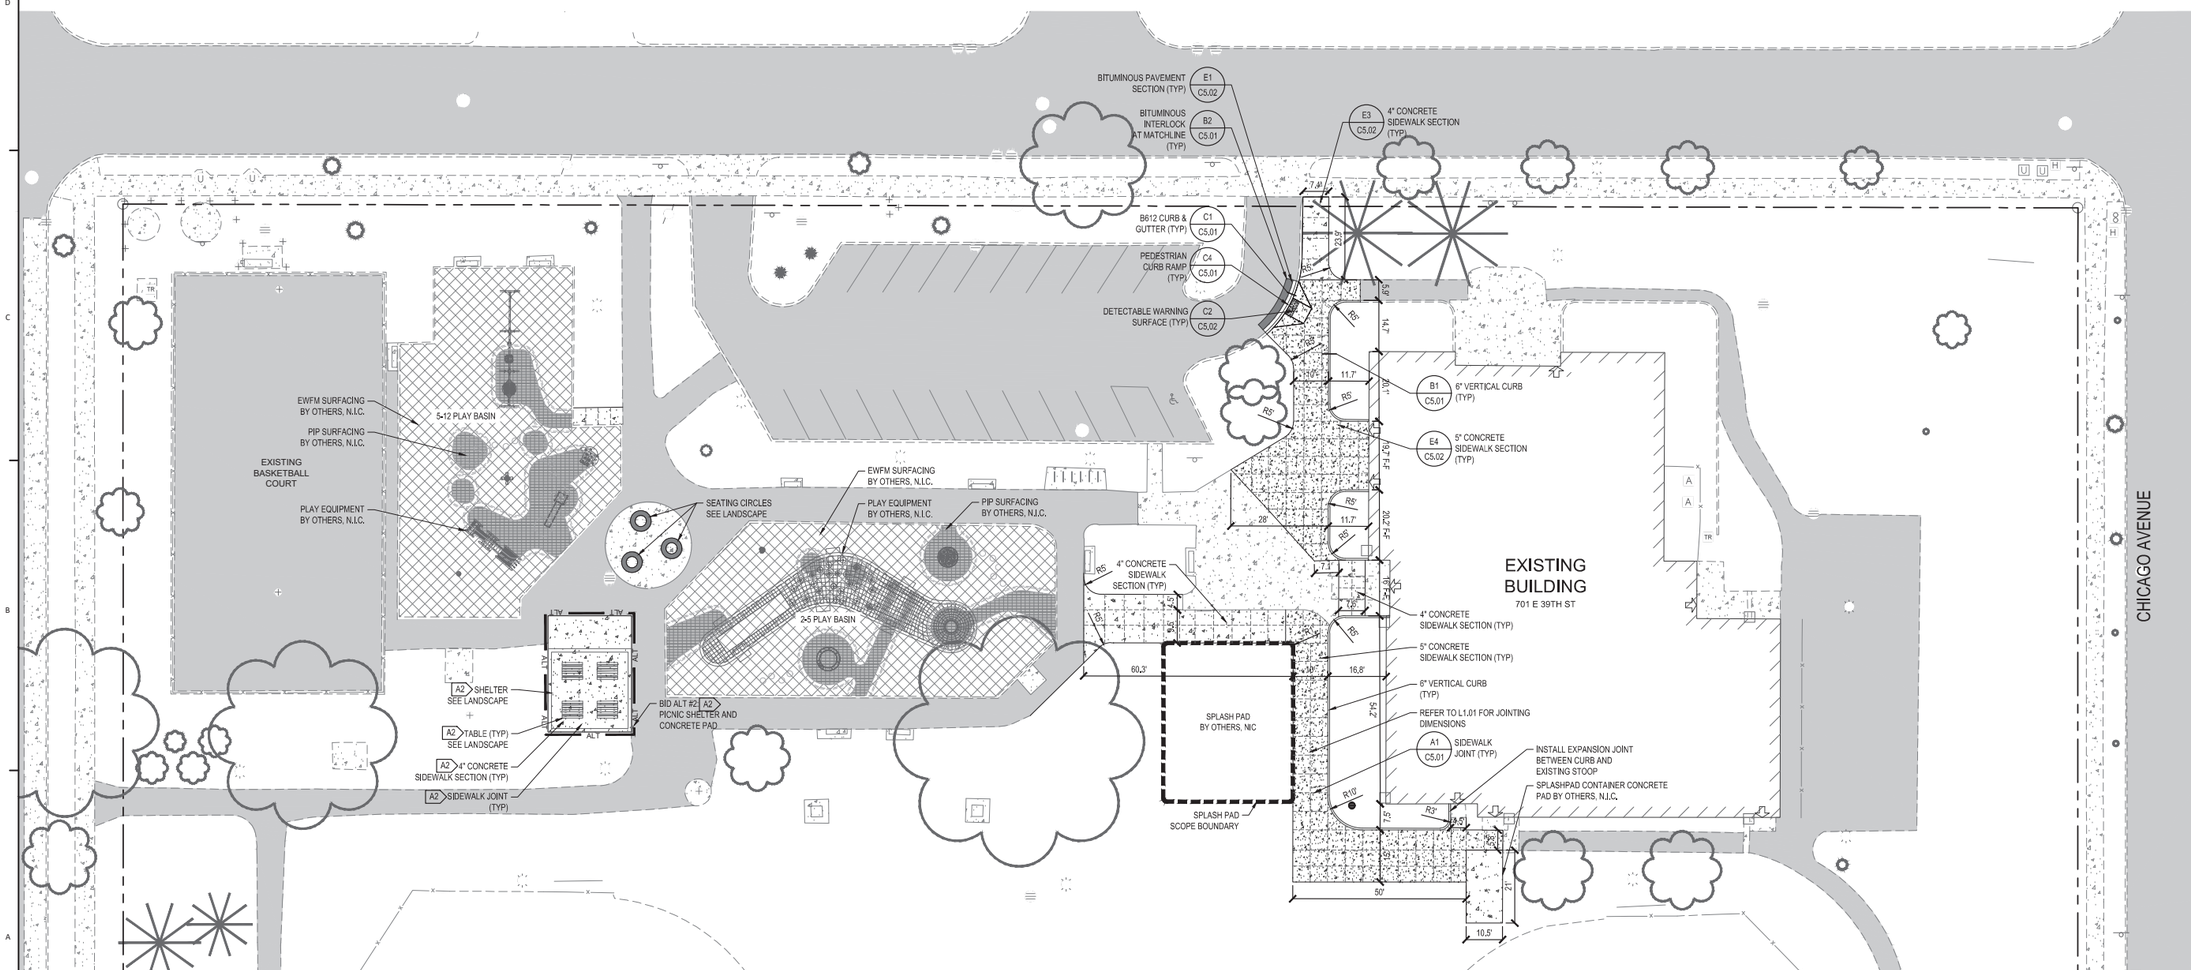

A1 SITE PLAN
1" = 20'

811 Know what's below. before you dig. Call

20 60 SCALE IN FEET

Minneapolis
Park & Recreation Board
2117 WEST RIVER ROAD
MINNEAPOLIS, MN 55411

PROJECT

PHELPS FIELD PARK
701 E 39TH ST,
MINNEAPOLIS,
MINNESOTA 55407

SHEET INDEX

ISSUED FOR RE-BID
01/28/2020

ISSUE	DATE

LANDSCHAFT
p | 612.743.3963
e | jaldrich@landschaftllc.com

edi
engineering design initiative
1112 north 5th street
minneapolis, mn 55411
ph 612.343.5965 fax 612.343.5982
www.ediltd.com

Élan DESIGN
Civil Engineering | Landscape Architecture | Construction Services
901 N 3rd STREET, SUITE 120
MINNEAPOLIS, MN 55401
p 612.260.7980 | www.elanlab.com
f 612.260.7990

CERTIFICATION

I hereby certify that this plan was prepared by me, or under my direct supervision, and that I am a duly Licensed Professional Engineer under the laws of the state of MINNESOTA.

MARCELLE J. WESLOCK — DATE
REGISTRATION NO. 42323 — 01/28/2020

SHEET

SITE PLAN

C1.01

PROJECT NO.
MPR18003