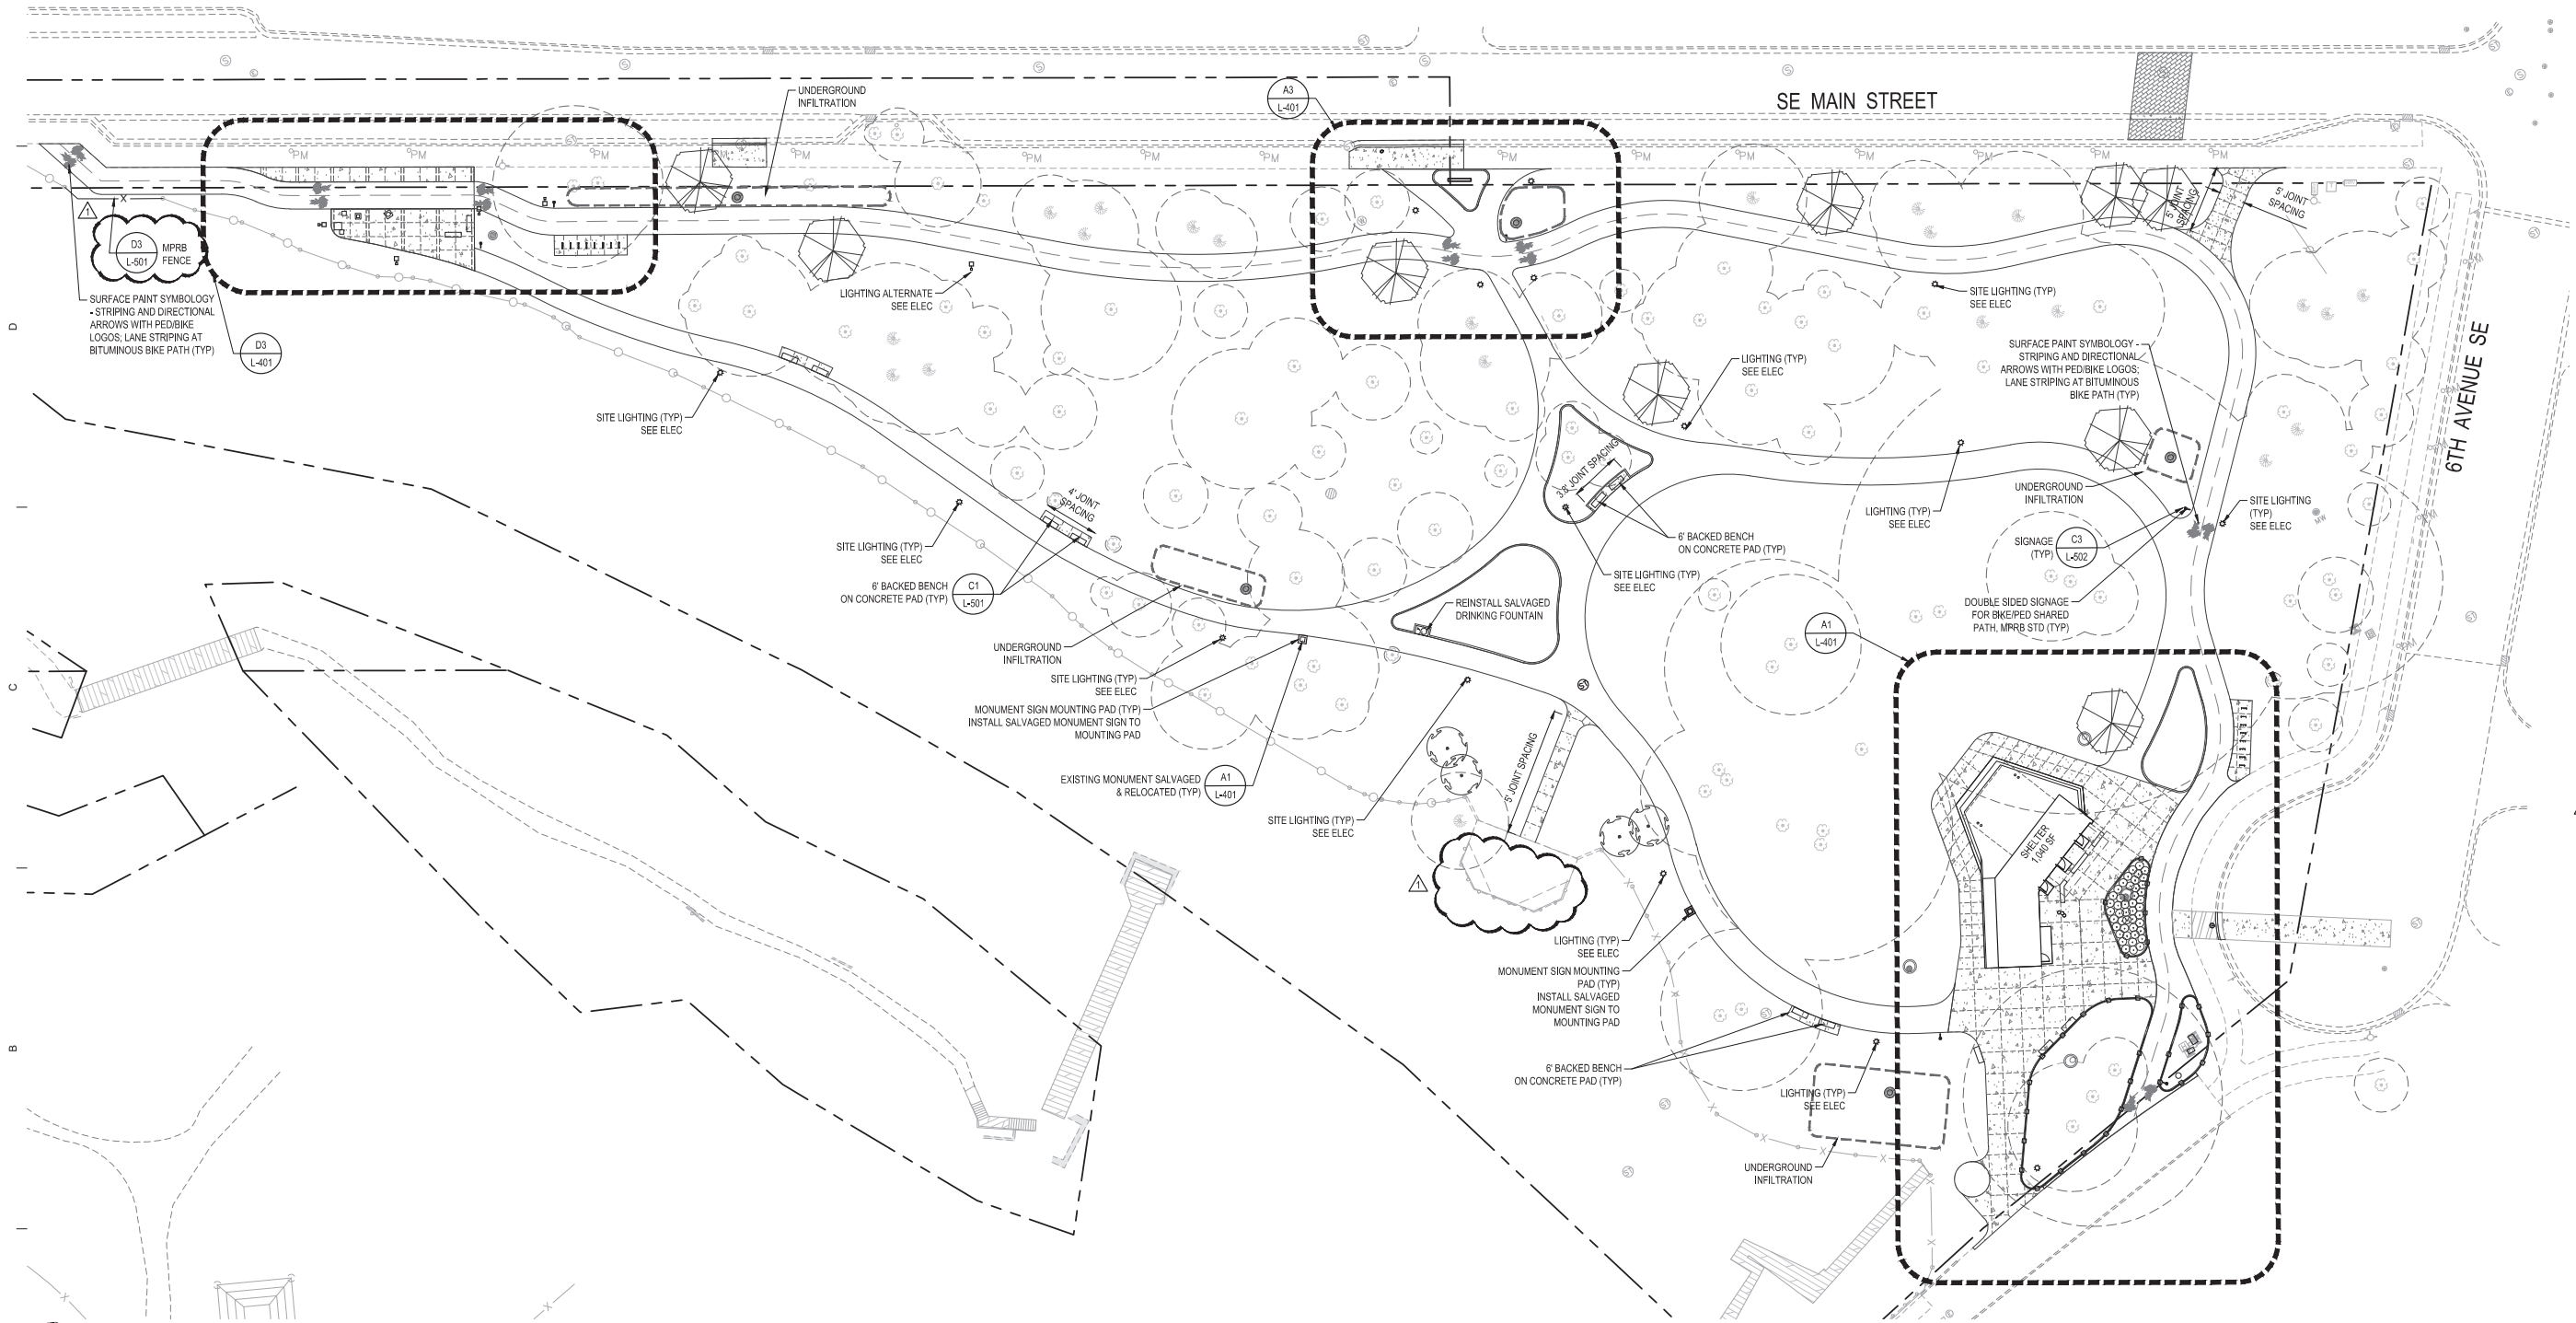

B1 LANDSCPE PLAN
1" = 30'

LEGEND

- CONCRETE SIDEWALK
- UNDERGROUND INFILTRATION BASIN
- ORNAMENTAL FENCE
- EXISTING TREE TO BE PRESERVED AND PROTECTED
- EXISTING TREE CANOPY
- PROPOSED TREE & SHRUB

BID ALTERNATES

L1 - OVERLOOK - NEW 6' BENCH (QTY 2).

811 Know what's below. Call before you dig.

30 90 SCALE IN FEET

Minneapolis Park & Recreation Board
2117 WEST RIVER ROAD
MINNEAPOLIS, MN 55411

ROEHR SCHMITT ARCHITECTURE

edi-dolejs consulting engineers minneapolis | marketing

PROJECT
FATHER HENNEPIN BLUFF PARK
420 MAIN ST SE
MINNEAPOLIS,
MINNESOTA 55414

SHEET INDEX

100% CD SET
10/08/2021

ISSUE	DATE
1 ADDENDUM 001	10/26/2021

Élan DESIGN
Civil | Engineering | Landscape Architecture
310 4TH AVENUE S, SUITE 1006
MINNEAPOLIS, MN 55415
p 612.260.7980 | www.elanlab.com
f 612.260.7990

CERTIFICATION

I hereby certify that this plan was prepared by me, or under my direct supervision, and that I am a duly Licensed Landscape Architect under the laws of the state of MINNESOTA,

PILARSINEE SARAITHONG DATE
REGISTRATION NO. 45059 10/08/2021

SHEET
LANDSCAPE PLAN
L-101

PROJECT NO.
MPR19004